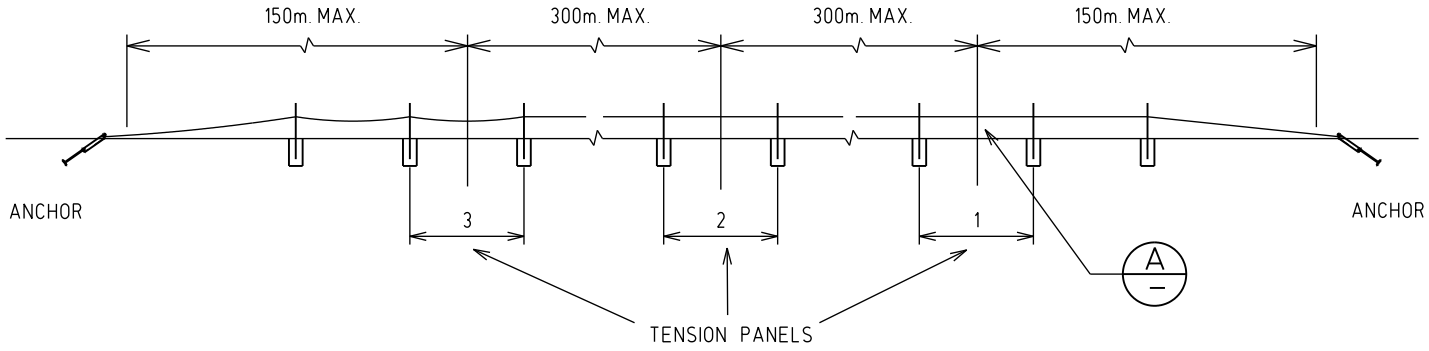

TENSION PANEL LAYOUT

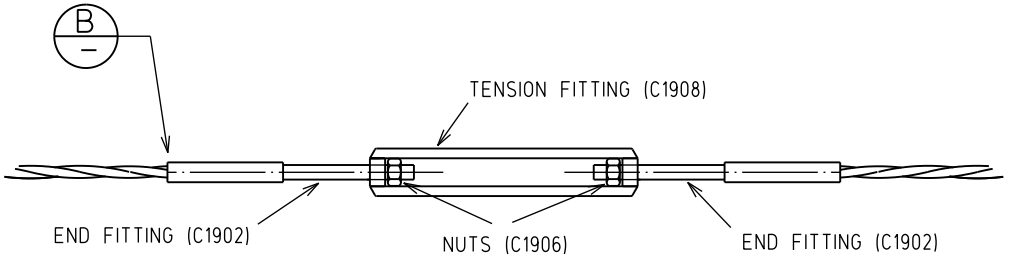

DETAIL A

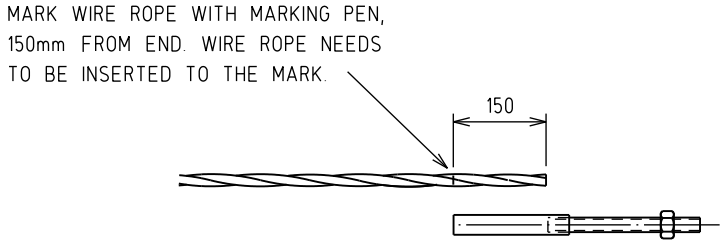

DETAIL B

ISSUE	Description	Chkd	Date
1	INITIAL ISSUE	A.J.P	13/7/06

INGAL Civil Products

127-141 Bath Road, Kirrawee, NSW, 2232 Australia
Telephone 61-2-9710 5555, Facsimile 61-2-9542 3667, Internet www.ingalcivil.com.au

© Industrial Galvanizers Corporation Pty Ltd ACN 000 545 415 (2003)
This drawing is the subject of COPYRIGHT. No part of it may be used, reproduced or copied by any means or in any form without the prior permission of the owner.

PROJECT INGAL FLEXFENCE
WIRE ROPE SAFETY BARRIER

TITLE TENSION PANEL ARRANGEMENT

DATE	13/7/06
DRAWN	A.PURDON
DESIGNED	ICP
CHECKED	T.C.
MATERIAL	AS SHOWN
FINISH	AS SPECIFIED
SCALE	NTS

INGAL CIVIL PRODUCTS DRAWING No.
WR-STD-59
ISSUE No.
1

CAD FILE - WRSTD59.DGN 13/7/06